


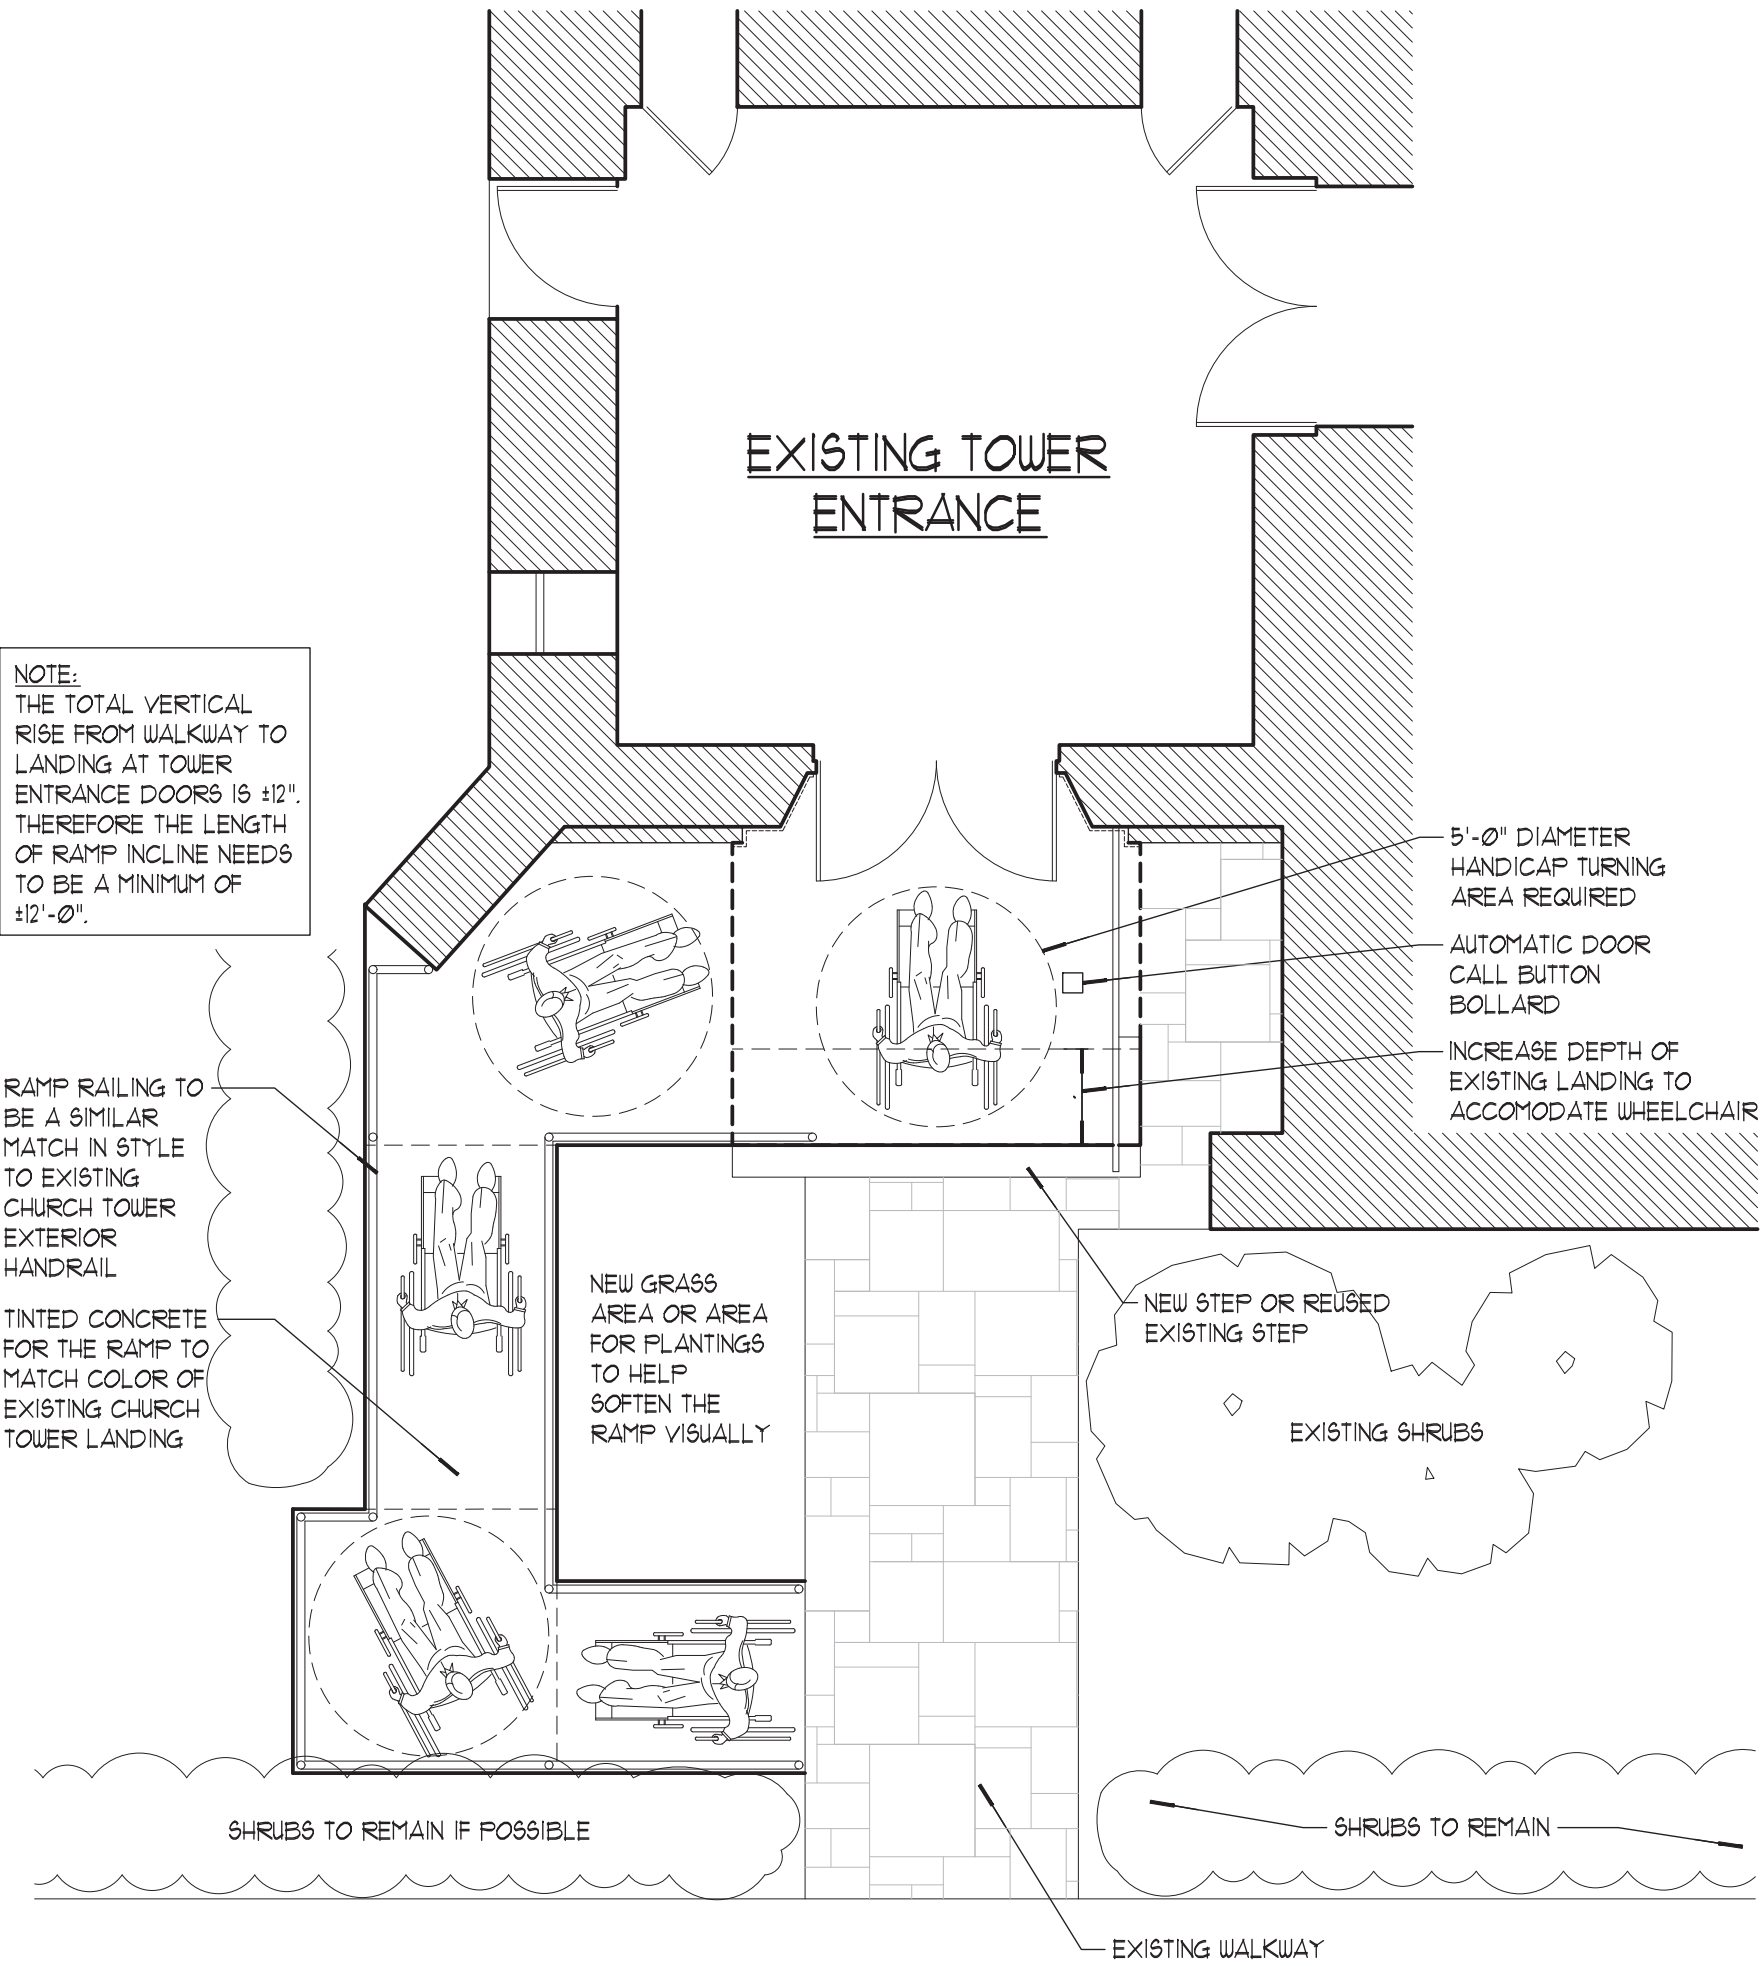

Proposed Site Plan - Scheme #1

Scale: 1/4" = 1'-0"

Perspective Renderings - Scheme #1


CLIENT:



PROJECT NAME:


Proposed ADA Accessible Ramp

Trinity Episcopal Church
207 W Main Street
Moorestown, New Jersey

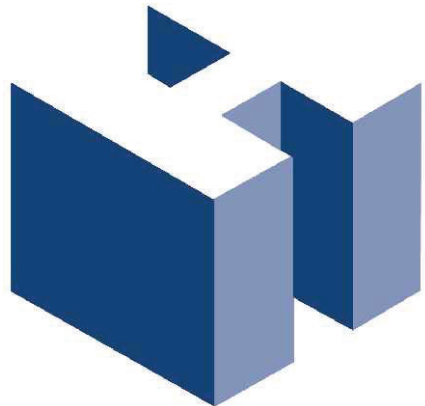

HOLLIDAY ARCHITECTS

JACKSON COMMONS
SUITE A4
30 JACKSON ROAD
MEDFORD, NJ 08055
609.953.5373
FAX: 609.953.5737

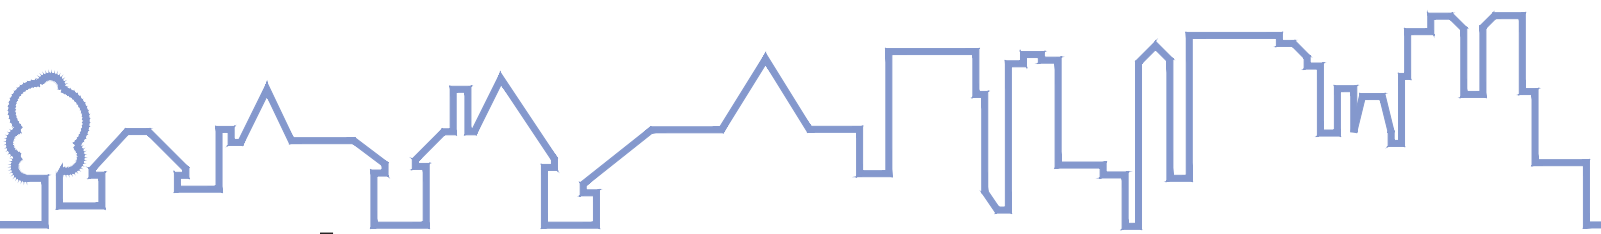

REVISIONS:			SHEET TITLE:	
			Site Layout & Perspective Renderings	
			SCALE: AS NOTED	SHEET NO.
			PROJ. NO.: RRC-21005	SK-1
			DATE: September 2, 2020	